NEW OFFICE BUILDING

Sheet List	
Sheet Number	Sheet Name
A101	LEVEL 1 FLOOR PLAN
A102	LEVEL 2 FLOOR PLAN
A103	LEVEL 3 FLOOR PLAN
A111	LEVEL 1 REFLECTED CEILING
A112	LEVEL 2 REFLECTED CEILING
A113	LEVEL 3 REFLECTED CEILING
A200	EXTERIOR ELEVATIONS N/S
A201	EXTERIOR ELEVATIONS E/W
A300	BUILDING SECTIONS
A400	WALL SECTIONS
A500	INTERIOR ELEVATIONS
A600	DETAILS
A800	SCHEDULES
A900	ATRIUM DESIGN OPTIONS
T001	TITLE SHEET

Tannya Vidales
Design Drafter
tannyav.drafting@gmail.com
707-501-3803
www.tvidales.com
Napa Valley

www.autodesk.com/revit

No.	Description	Date

VIDALES

OFFICE BUILDING

TITLE SHEET

Project Number	2024-0043
Date	May 01, 2024
Drawn By	Author
Checked By	Checker

T001

Scale

5/12/2024 3:42:47 PM

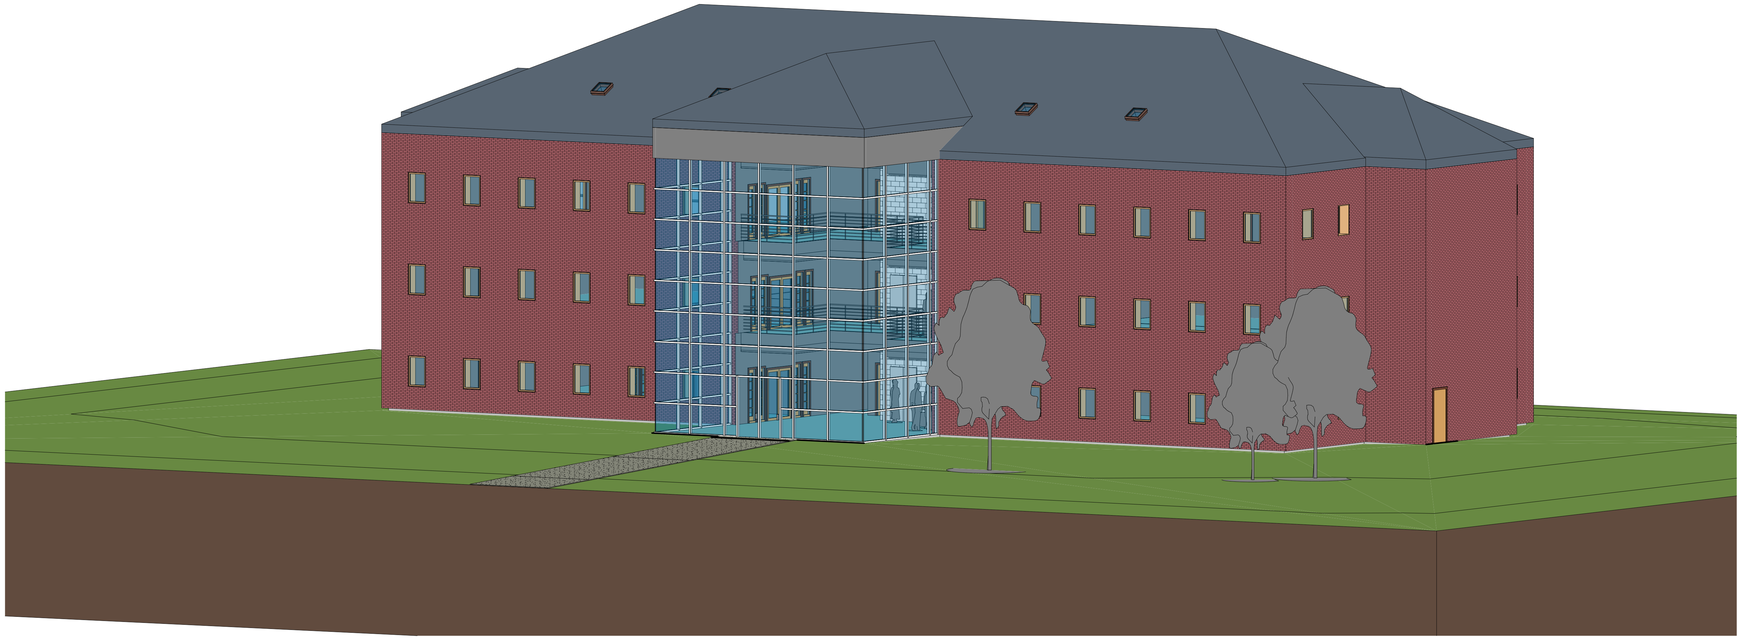

1 Curtainwall Option 2

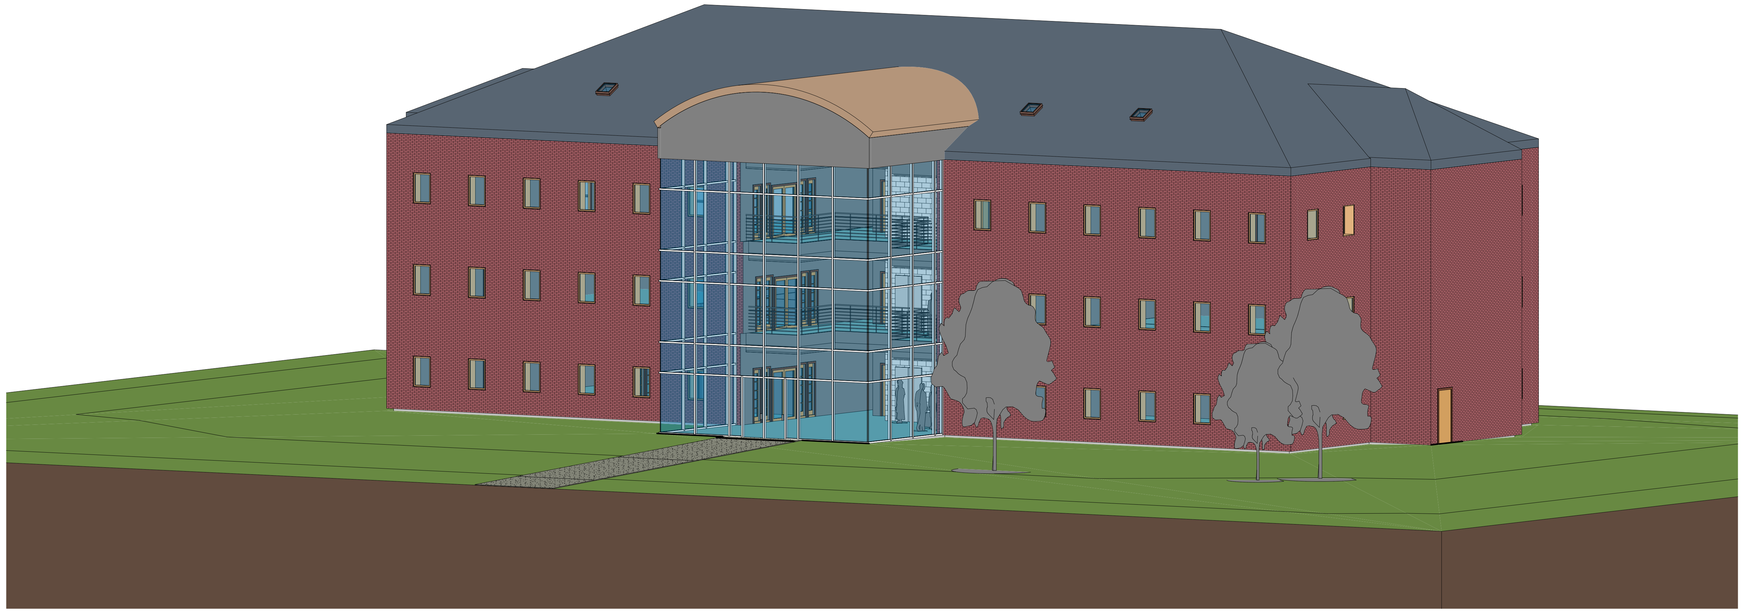

2 ATRIUM - OPTION 2

Tannya Vidales
Design Drafter
tannyav.drafting@gmail.com
707-501-3803
www.tvidales.com
Napa Valley

www.autodesk.com/revit

No.	Description	Date

VIDALES

OFFICE BUILDING

ATRIUM DESIGN OPTIONS

Project Number	2024-0043
Date	May 01, 2024
Drawn By	T.VIDALES
Checked By	C. JOURGENSEN

A900

Scale

5/12/2024 3:42:47 PM